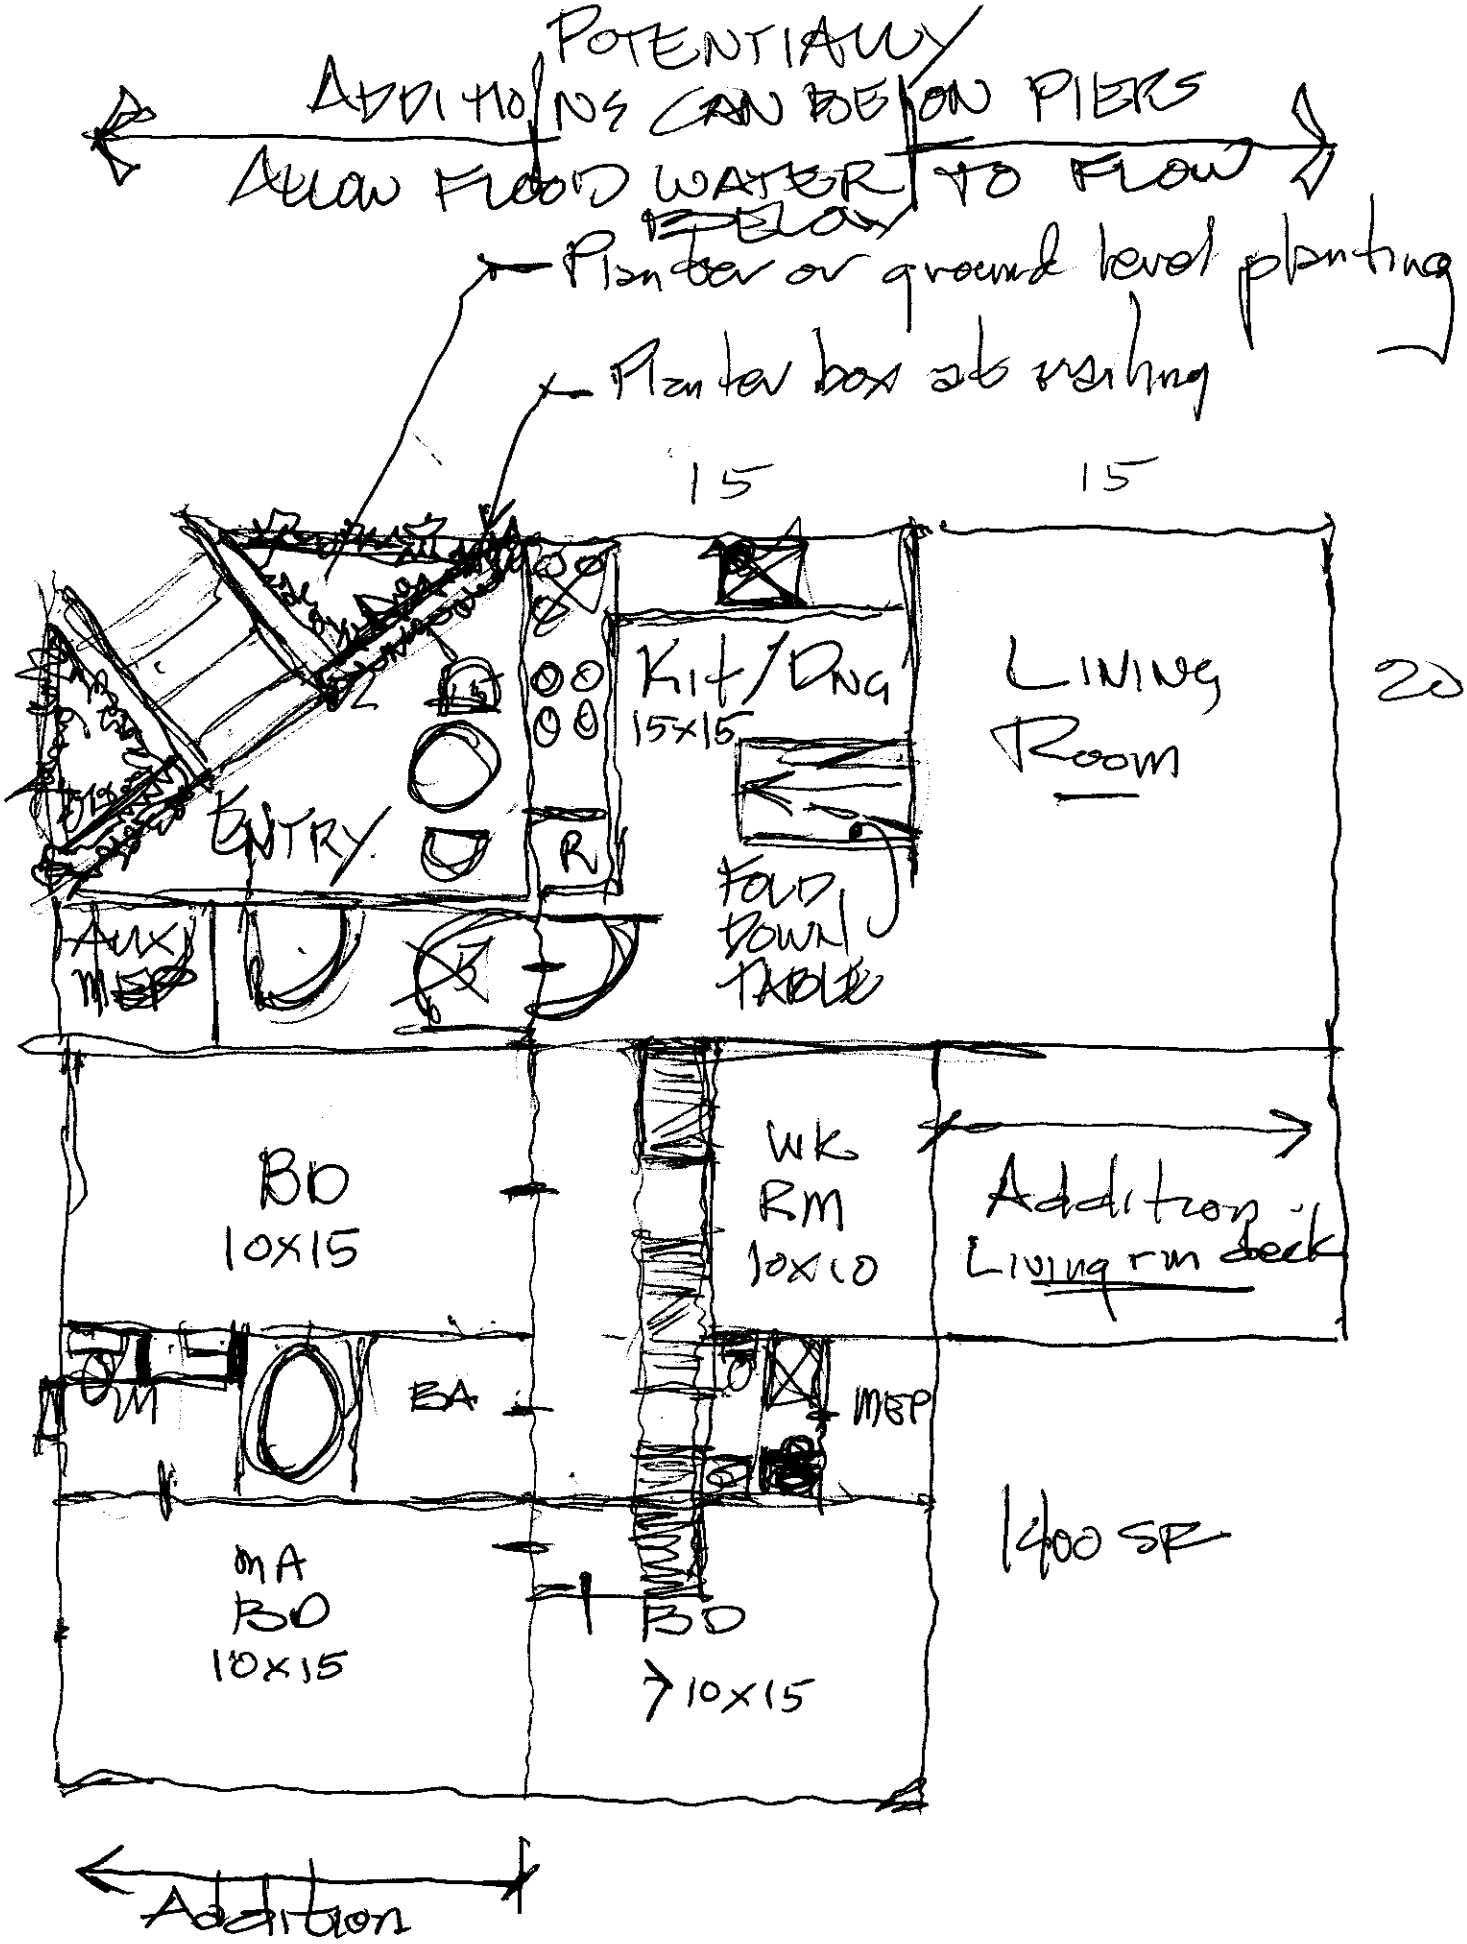
POTENTIALLY
ADDITIONS CAN BE ON PIERS
ALLOW FLOOD WATER TO FLOW
BELOW
Planter or ground level planting
Planter box ab existing
15
15
20
Kit/Dng
15x15
Living
Room
ENTRY
R
Fold
Down
TABLE
Aux
MEP
BD
10x15
WK
RM
10x10
Addition
Living rm deck
BA
MEP
1400 SF
MA
BD
10x15
BD
10x15
Addition