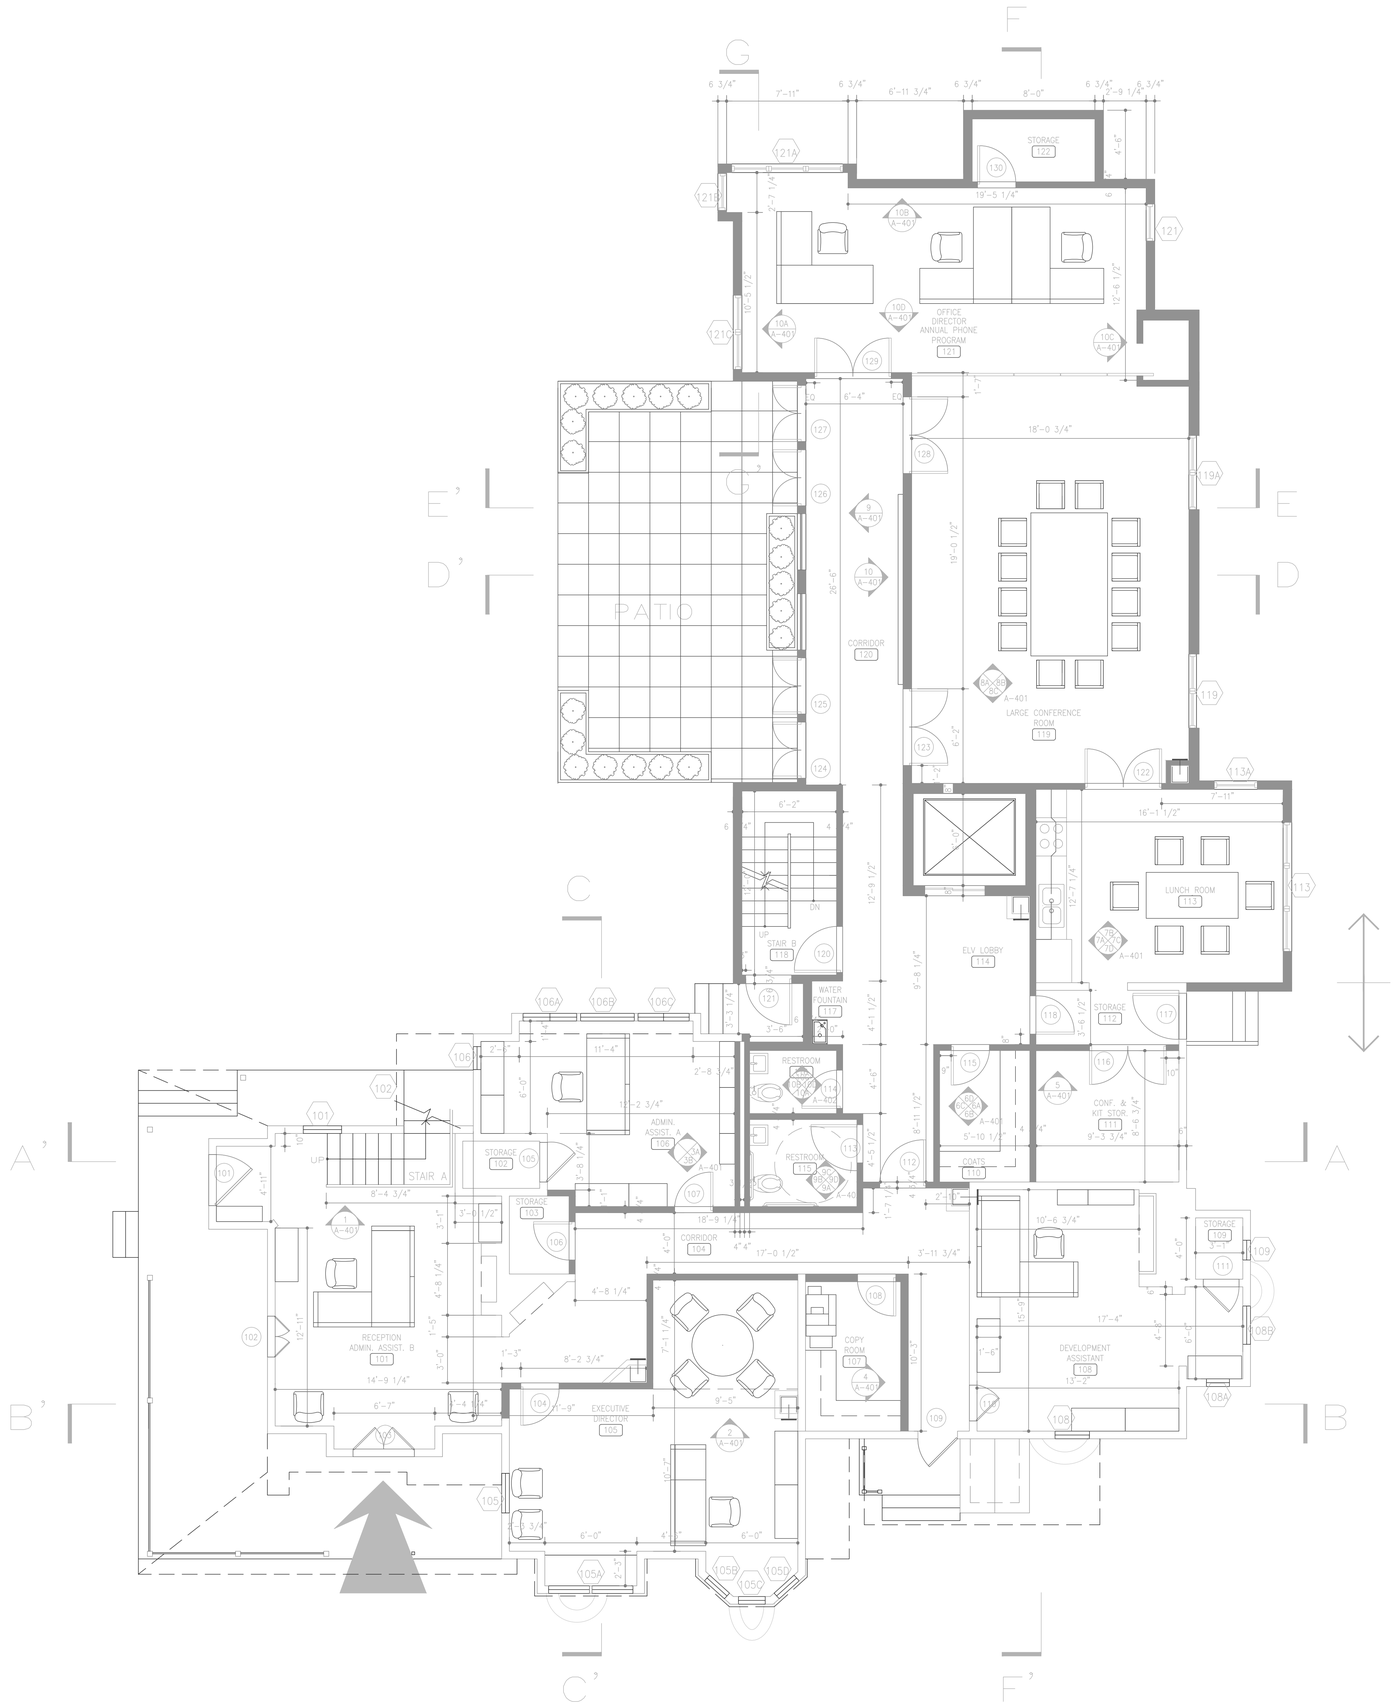

1 FIRST FLOOR PLAN
A-11 SCALE: 1/4" = 1'-0"

DOUGLASS ALUMNAE COTTAGE

KELTER & GILLICO, P.C.
consulting engineers
P.O. BOX 777 14 WASHINGTON RD.
PRINCETON JUNCTION NEW JERSEY 08550

RODNEY D. GIBBLE
consulting engineers
1123 BROADWAY SUITE 917
NEW YORK , NY 10010

GEORGE CATTABIANI AND ASSOCIATES, INC.
420 PAULDING AVE.
NORTHVALE, NJ 07647

Goshow Architects
36 West 25th Street / New York, NY 10010-2772
Voice 212.242.3735 / Fax 212.727.7460
Email info@goshow.com
www.goshow.com

No. Date Revision

Key Plan:

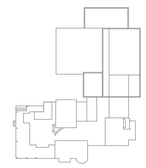

Sheet Title:

FIRST FLOOR PLAN

ISSUE BY	CHK	DATE	DESCRIPTION
APPROVED FOR RUTGERS-THE STATE UNIVERSITY			

KYU-JUNG WHANG, A.I.A. Date
University Architect Stamp: Drawing No.:

THE STATE UNIVERSITY OF NEW JERSEY
RUTGERS
OFFICE OF FACILITIES DESIGN
PISCATAWAY, NEW JERSEY

PROJECT
DOUGLASS ALUMNAE COTTAGE

DRAWING TITLE

JOB NO.	SCALE	DRAWN BY	FILE NO.	DRAWING NO.
		GLY		200048.00
REGIS. NO.	DATE	CHECKED BY		
	05/14/01	GB		

A-11

© 2000 Goshow Architects