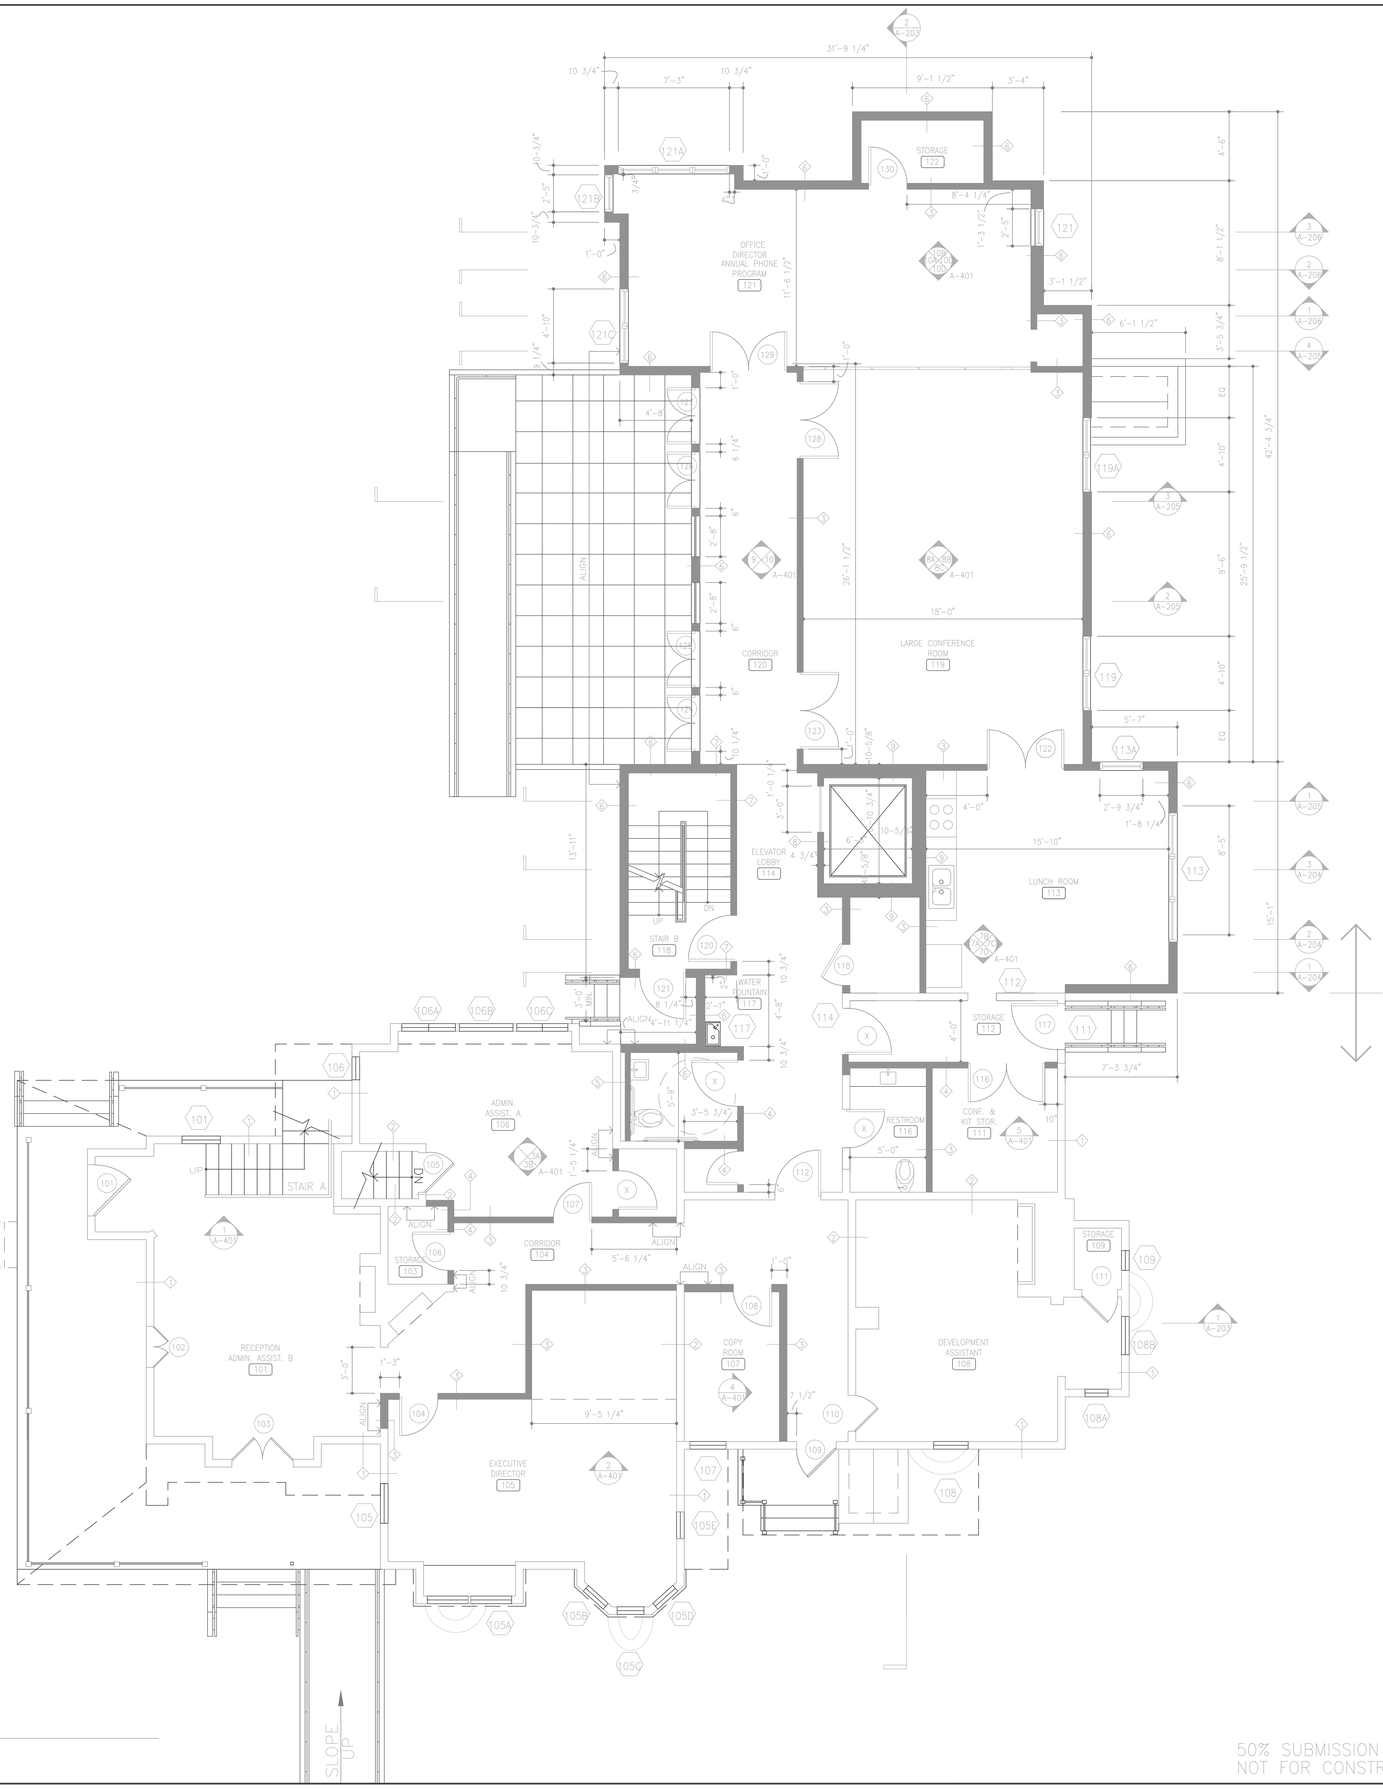

1 FIRST FLOOR PLAN
A-112 SCALE: 1/4" = 1'-0"

50% SUBMISSION
NOT FOR CONSTRUCTION

DOUGLASS ALUMNAE COTTAGE

Goshow Architects
36 West 25th Street / New York, NY 10010-2772
Voice 212.242.3735 / Fax 212.727.7460
Email info@goshow.com
www.goshow.com

KELTER & GILLIGO, P.C.
consulting engineers
P.O. BOX 777 14 WASHINGTON RD.
PRINCETON JUNCTION NEW JERSEY 08550

RODNEY D. GIBBLE
consulting engineers
1123 BROADWAY SUITE 917
NEW YORK , NY 10010

GEORGE CATTABIANI AND ASSOCIATES, INC.
420 PAULDING AVE.
NORTHVALE, NJ 07647

No.	Date	Revision

Key Plan:

Sheet Title:

FIRST FLOOR PLAN

ISSUE	BY	CHK	DATE	DESCRIPTION

APPROVED FOR RUTGERS-THE STATE UNIVERSITY

KYU-JUNG WHANG, A.I.A. Date
University Architect Stamp: Drawing No.:

THE STATE UNIVERSITY OF NEW JERSEY
RUTGERS
OFFICE OF FACILITIES DESIGN
PISCATAWAY, NEW JERSEY

PROJECT
DOUGLASS ALUMNAE COTTAGE

DRAWING TITLE

DSR NO.	SCALE 1/4"=1'-0"	DRAWN BY CLSM.	FILE NO.	DRAWING NO. 200049.00
BLDG. NO.	DATE 05/21/01	CHECKED BY BG		

A-11

© 2001 Goshow Architects