NEW BUILDING ← | → EXISTING BUILDING

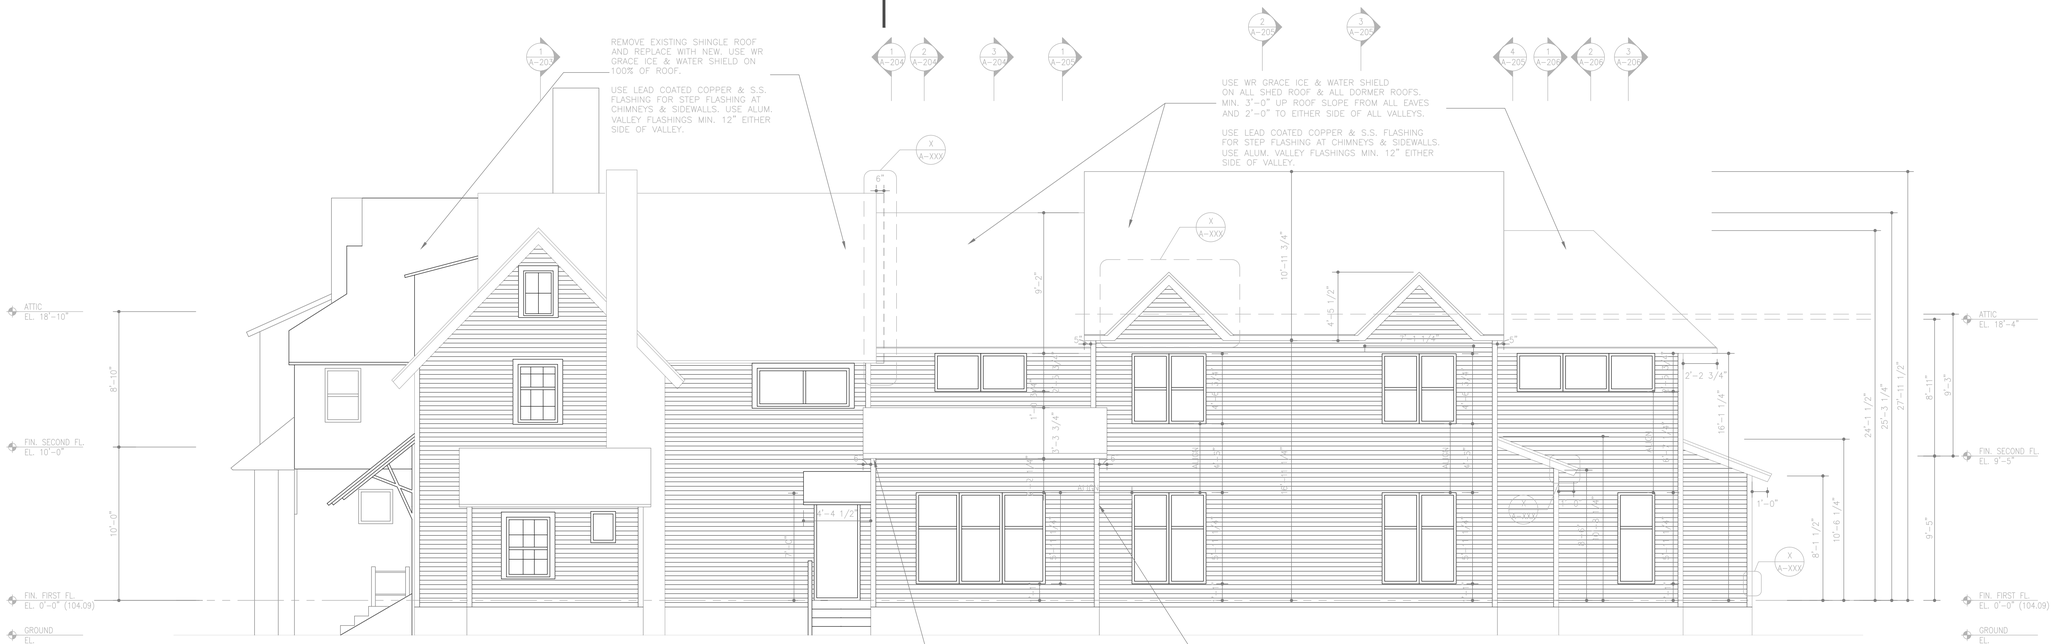

1 EAST ELEVATION
A-20 SCALE: 1/4" = 1'-0"

2 NORTH ELEVATION
A-20 SCALE: 1/4" = 1'-0"

NOTE:
ALL GUTTER ELEVATIONS SHOWN FOR LOCATIONS OF LEADERS AND GUTTERS ONLY NOT TO SCALE SEE DETAIL X/A-XX FOR PROPER HEIGHTS AND LOCATION ON EAVES. USE MINIMUM INITIAL DROPS WHEN TURNING LEADER, RUN LATERAL LEADERS AT 45° ANGLES OR GRATER. RUN VERTICAL LEADERS CENTERED 6" FROM INSIDE OR OUTSIDE CORNER.

3 GUTTERS AND LEADERS DIAGRAM
A-20

50% SUBMISSION
NOT FOR CONSTRUCTION

DOUGLASS ALUMNAE COTTAGE

Goshow Architects
36 West 25th Street / New York, NY 10010-2772
Voice 212.242.3735 / Fax 212.727.7460
Email info@goshow.com
www.goshow.com

KELTER & GILLICO, P.C.
consulting engineers
P.O. BOX 777 14 WASHINGTON RD.
PRINCETON JUNCTION NEW JERSEY 08550

RODNEY D. GIBBLE
consulting engineers
1123 BROADWAY SUITE 917
NEW YORK , NY 10010

GEORGE CATTABIANI AND ASSOCIATES, INC.
420 PAULDING AVE.
NORTHVALE, NJ 07647

No.	Date	Revision

Key Plan:

Sheet Title:

ELEVATIONS

ISSUE	BY	CHK	DATE	DESCRIPTION

APPROVED FOR RUTGERS–THE STATE UNIVERSITY

KYU-JUNG WHANG, A.I.A. — Date
University Architect — Stamp: — Drawing No.:

THE STATE UNIVERSITY OF NEW JERSEY RUTGERS
OFFICE OF FACILITIES DESIGN
PISCATAWAY, NEW JERSEY

PROJECT: DOUGLASS ALUMNAE COTTAGE

DRAWING TITLE

TOB NO.	SCALE 1/4"=1'-0"	DRAWN BY SLM,	FILE NO.	DRAWING NO. 200048.00
BLDG. NO.	DATE 10/31/01	DESIGN BY BG		

A-20

© 2001 Goshow Architects